BAYER BUILT WOODWORKS, INC.

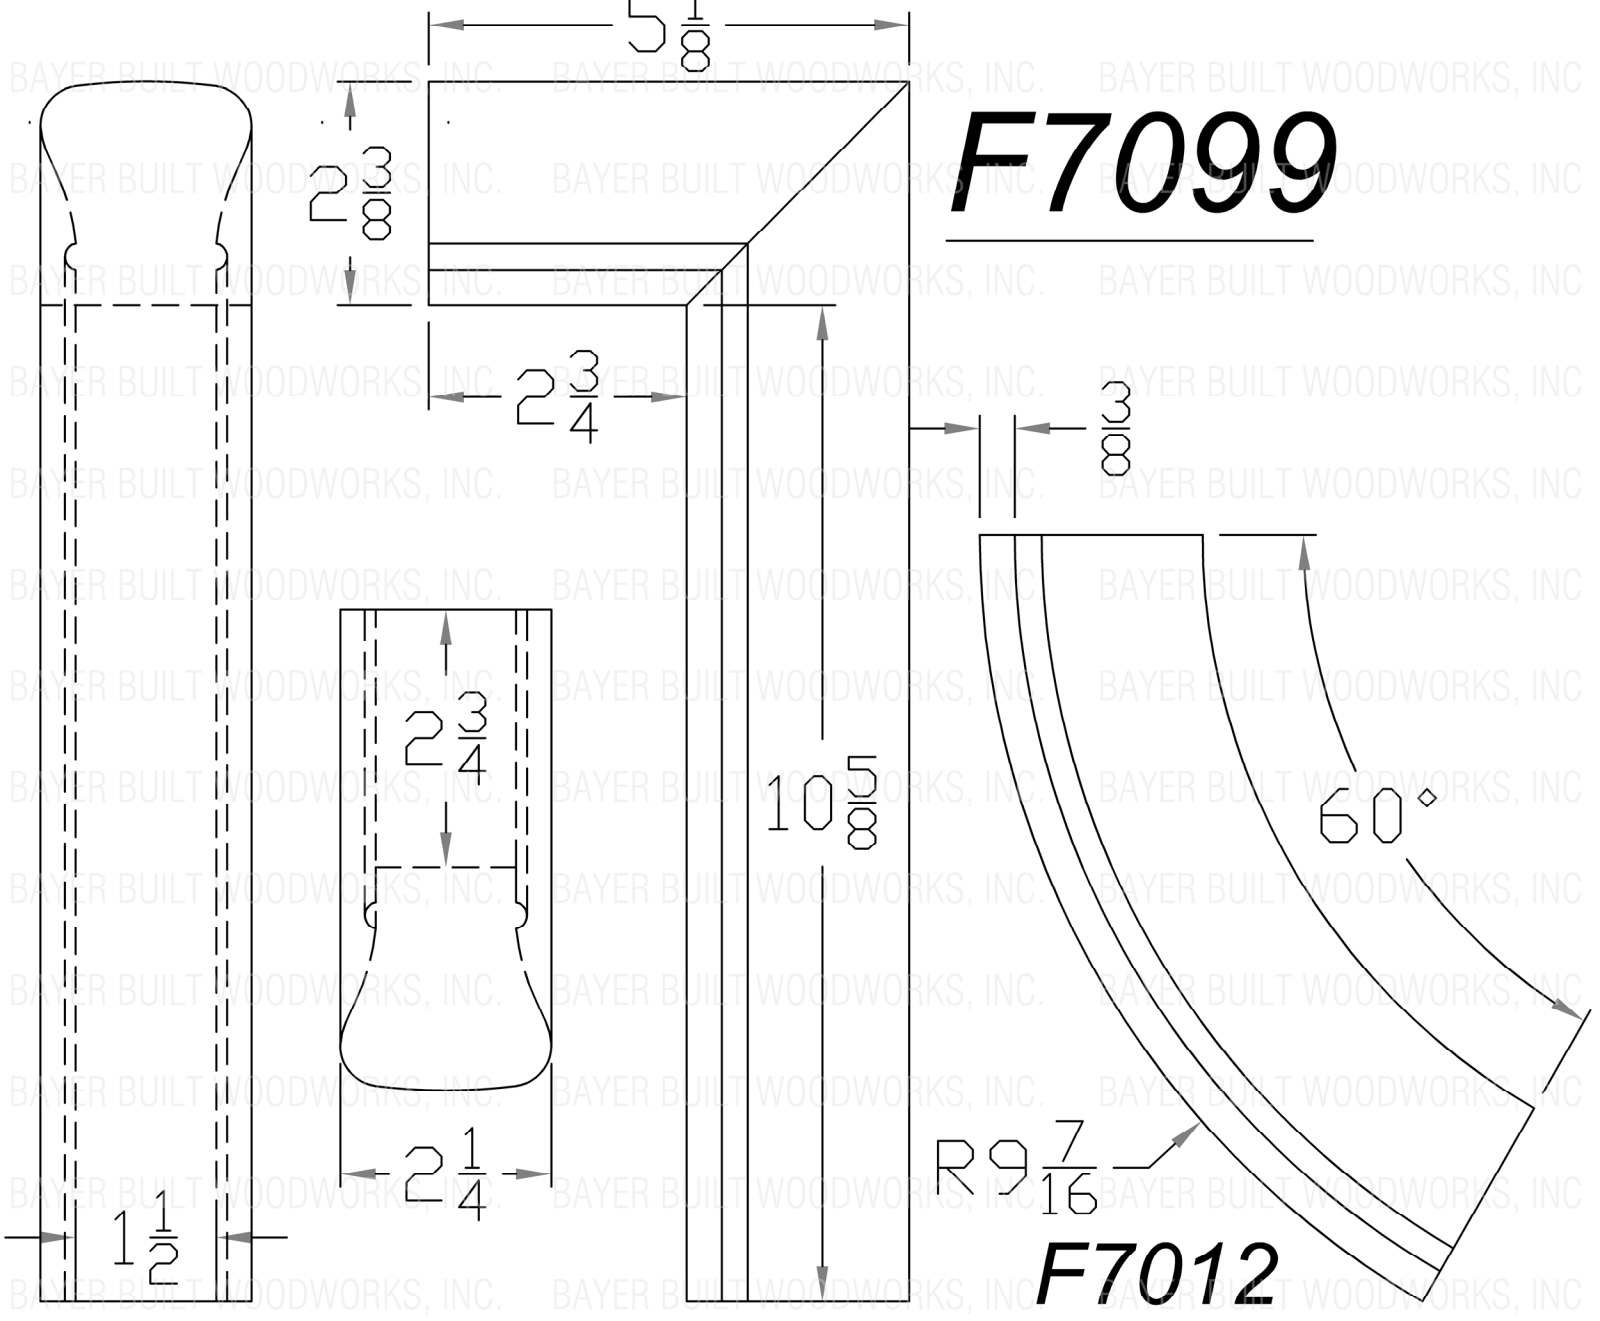

F7099

F7012